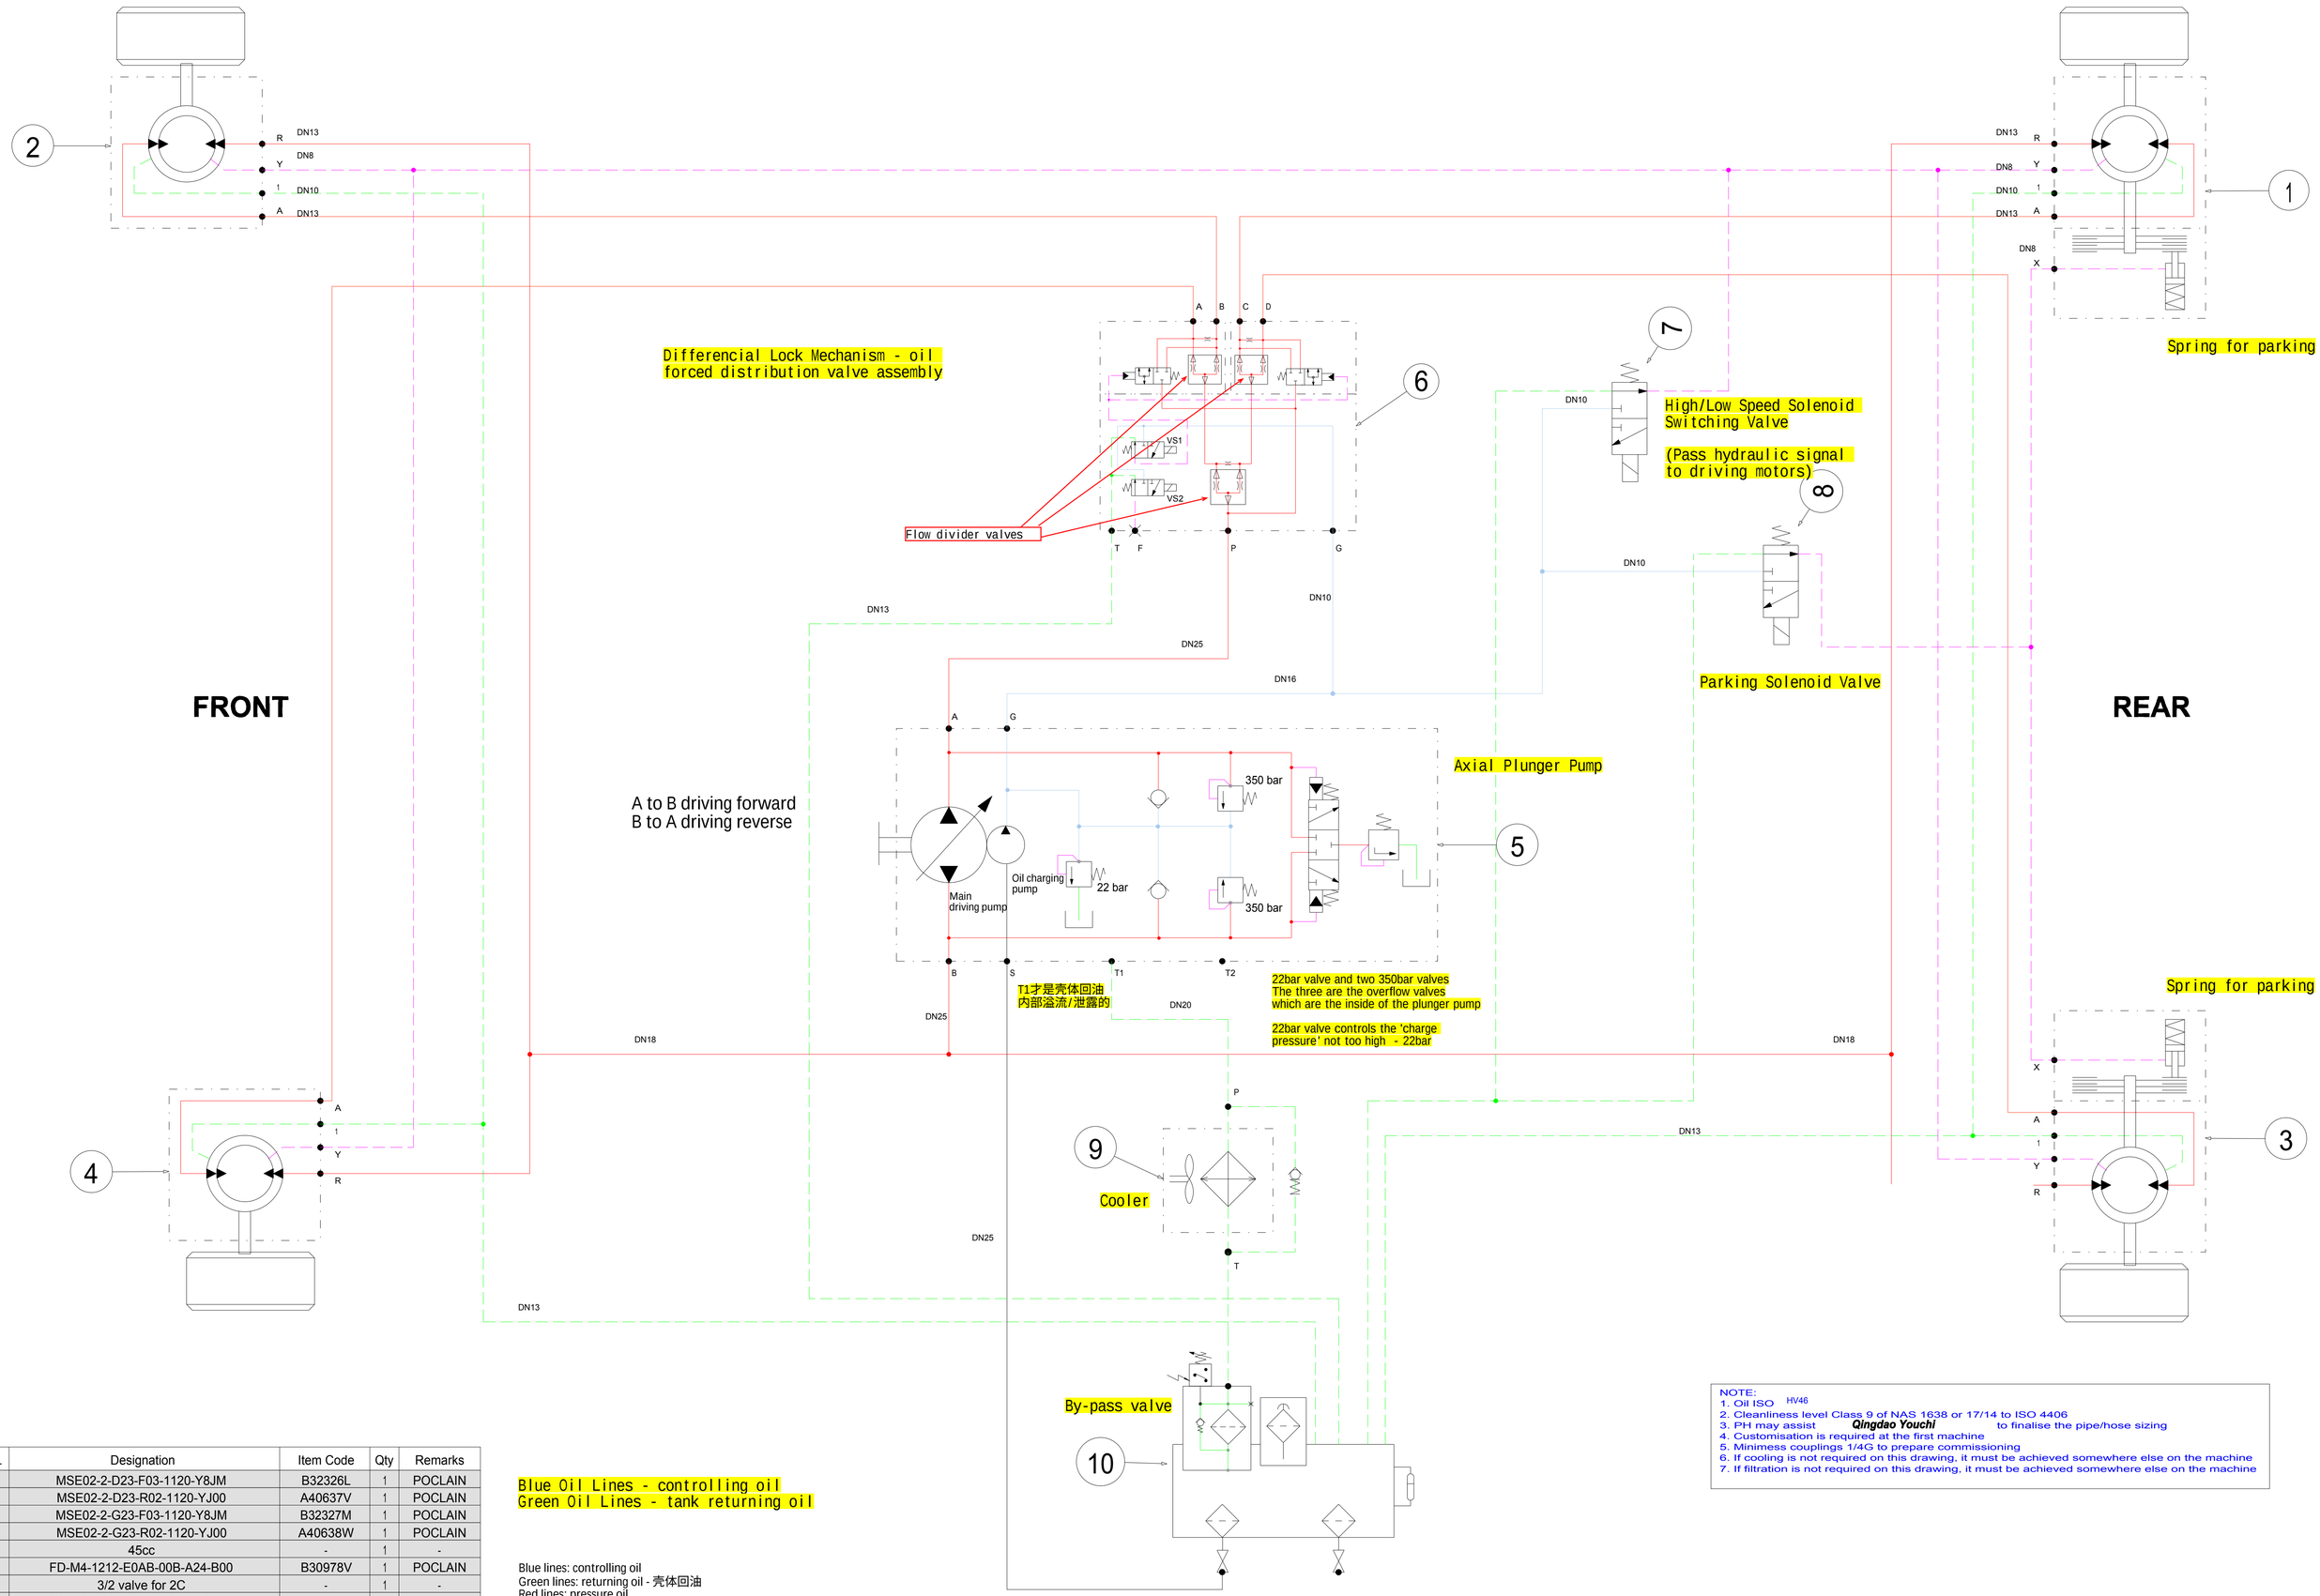

Ref.	Designation	Item Code	Qty	Remarks
1	MSE02-2-D23-F03-1120-Y8JM	B32326L	1	POCLAIN
2	MSE02-2-D23-R02-1120-YJ00	A40637V	1	POCLAIN
3	MSE02-2-G23-F03-1120-Y8JM	B32327M	1	POCLAIN
4	MSE02-2-G23-R02-1120-YJ00	A40638W	1	POCLAIN
5	45cc	-	1	-
6	FD-M4-1212-E0AB-00B-A24-B00	B30978V	1	POCLAIN
7	3/2 valve for 2C	-	1	-
8	3/2 valve for static brakes release	-	1	-
9	Cooler	-	1	-
10	Tank, return filter, suction strainer, breather	-	1	-

Blue Oil Lines - controlling oil
Green Oil Lines - tank returning oil

Blue lines: controlling oil
Green lines: returning oil - 壳体回油
Red lines: pressure oil
Purple lines: controling oil as well

NOTE:
1. Oil ISO HV46
2. Cleanliness level Class 9 of NAS 1638 or 17/14 to ISO 4406
3. PH may assist ***Qingdao Youchi*** to finalise the pipe/hose sizing
4. Customisation is required at the first machine
5. Minimess couplings 1/4G to prepare commissioning
6. If cooling is not required on this drawing, it must be achieved somewhere else on the machine
7. If filtration is not required on this drawing, it must be achieved somewhere else on the machine